FilmL.A., Inc.
6255 W Sunset Blvd, 12th Floor
Hollywood, CA 90028
t: (213)977-8600 - f: (213)977-8601
www.filmla.com

Summary Information

Permit No: F00146283-A **Type of Permit:** FILMING **Release Date:** 01/07/2019

Production Company 12:05AM PRODUCTIONS LLC

Insured Company Name 12:05AM PRODUCTIONS LLC
Contact Phone No. 1 323-860-5908
Contact Phone No. 2 323-860-5794
Fax
Address 6834 HOLLYWOOD BL, SUITE 400
HOLLYWOOD, California 90028

Production Title JIMMY KIMMEL LIVE

Type of Production TV Talk Show

Producer Matt Musgrave

Director Andy Fisher

1st AD n/a n/a

Production Manager Matt Musgrave

FilmL.A. Coordinator Joshua Mingo

Location Manager Matt Musgrave
Primary Phone Mobile - 323-860-5767
Secondary Phone Office - 310-980-4246

Location Assistant n/a n/a
Primary Phone Mobile - 323-860-5900
Secondary Phone

Fees

Notification Charge	$170.00
LA CITY LANE AND STREET CLOSURE FEE	$312.00
FILMLA NON-REFUNDABLE FILM PERMIT RIDER FEE	$109.00

Total Permit Fee $591.00

Number of Locations 1

NOT A PERMIT

FilmL.A., Inc.
6255 W Sunset Blvd, 12th Floor
Hollywood, CA 90028
t: (213)977-8600 - f: (213)977-8601
www.filmla.com

Summary Information — Location

Permit Number	F00146283-A	**Location Manager**	Matt Musgrave
Production Company	12:05AM PRODUCTIONS LLC	Primary Phone	Mobile - 323-860-5767
Insured Company	12:05AM PRODUCTIONS LLC	Secondary Phone	Office - 310-980-4246
Production Title	JIMMY KIMMEL LIVE		

Location Address 6840 Hollywood Blvd, Los Angeles, CA, 90028

Location Type Theater

Film Dates 1/7/2019 - 1/7/2019 09:00 - 18:00 1 day

Open or Closed to the Public Closed

Generic Conditions
Must Maintain 5' Clearance on Sidewalks/Walkways
Must maintain local/emergency access
No cast or crew parking on area streets
No crossovers allowed on street without prior approval.
No interference with merchant activity.
No Parking in handicap spaces at anytime.
No stopping and setting up in residential areas before 7am or after 10pm without prior approval
Traffic control must be done in accordance w/MUTCD
Traffic Officers Required
Uniformed officers shall have a copy of the film permit in their possession and are required to confirm that all traffic control signage devices are in place.

Please see attached document 6840 HOLLYWOOD BLVD (1+1) (004).pdf

Equipment on Location

Type	Quantity
Vans	2

Personnel on Location

Type	Quantity
Audience Members	200
Cast	15
Crew	50
Off-Duty/Retired LAPD Officer(s)	2

Filming Activities Equipment on sidewalk, in curb lane & across street; Exterior Dialogue; Exterior establishing shots; Interior Dialogue; Interior Performance and Playback; Intermittent pedestrian control; Intermittent traffic control - 2 minutes standard;

Jurisdiction **Political:** Los Angeles City - Council District 13 **Police:** Los Angeles Police Department **Fire:** Los Angeles City

Thomas Guide **Page:** 593 **Grid:** D4

NOT A PERMIT

FilmL.A., Inc.
6255 W Sunset Blvd, 12th Floor
Hollywood, CA 90028
t: (213)977-8600 - f: (213)977-8601
www.filmla.com

Summary Information — Location

Permit Number	F00146283-A	**Location Manager**	Matt Musgrave
Production Company	12:05AM PRODUCTIONS LLC	Primary Phone	Mobile - 323-860-5767
Insured Company	12:05AM PRODUCTIONS LLC	Secondary Phone	Office - 310-980-4246
Production Title	JIMMY KIMMEL LIVE		

Approvals	FILMLA. CLOSURES	Joshua Mingo
	LOS ANGELES CITY DEPARTMENT OF PUBLIC WORKS	Jessica Castro
	LOS ANGELES CITY DEPARTMENT OF TRANSPORTATION - CLOSURES	Joshua Mingo
	LOS ANGELES CITY POLICE DEPARTMENT	Gabriel Aleman

Coordinator Note RIDER A ADD LANE CLOSURE

Parking

Base Camp
Location Type : Filming Location

Crew Parking
Location Type : Filming Location

Lane / Full Closure S/S CURB LANE AND ADJACENT TRAFFIC LANE OF HOLLYWOOD BL., ORANGE DR. - 100' EAST OF MID BLOCK CROSSWALK

Approximate Footage 0 - 300

Date(s) 1/7/2019 to 1/7/2019 **Time(s)** 09:00 to 18:00

NOT A PERMIT

ROAD WORK AHEAD	RIGHT LANE CLOSED AHEAD		LANE CLOSED	END ROAD WORK
W20-1	W20-5(R)	W4-2(R)	C30(CA)	G20-2

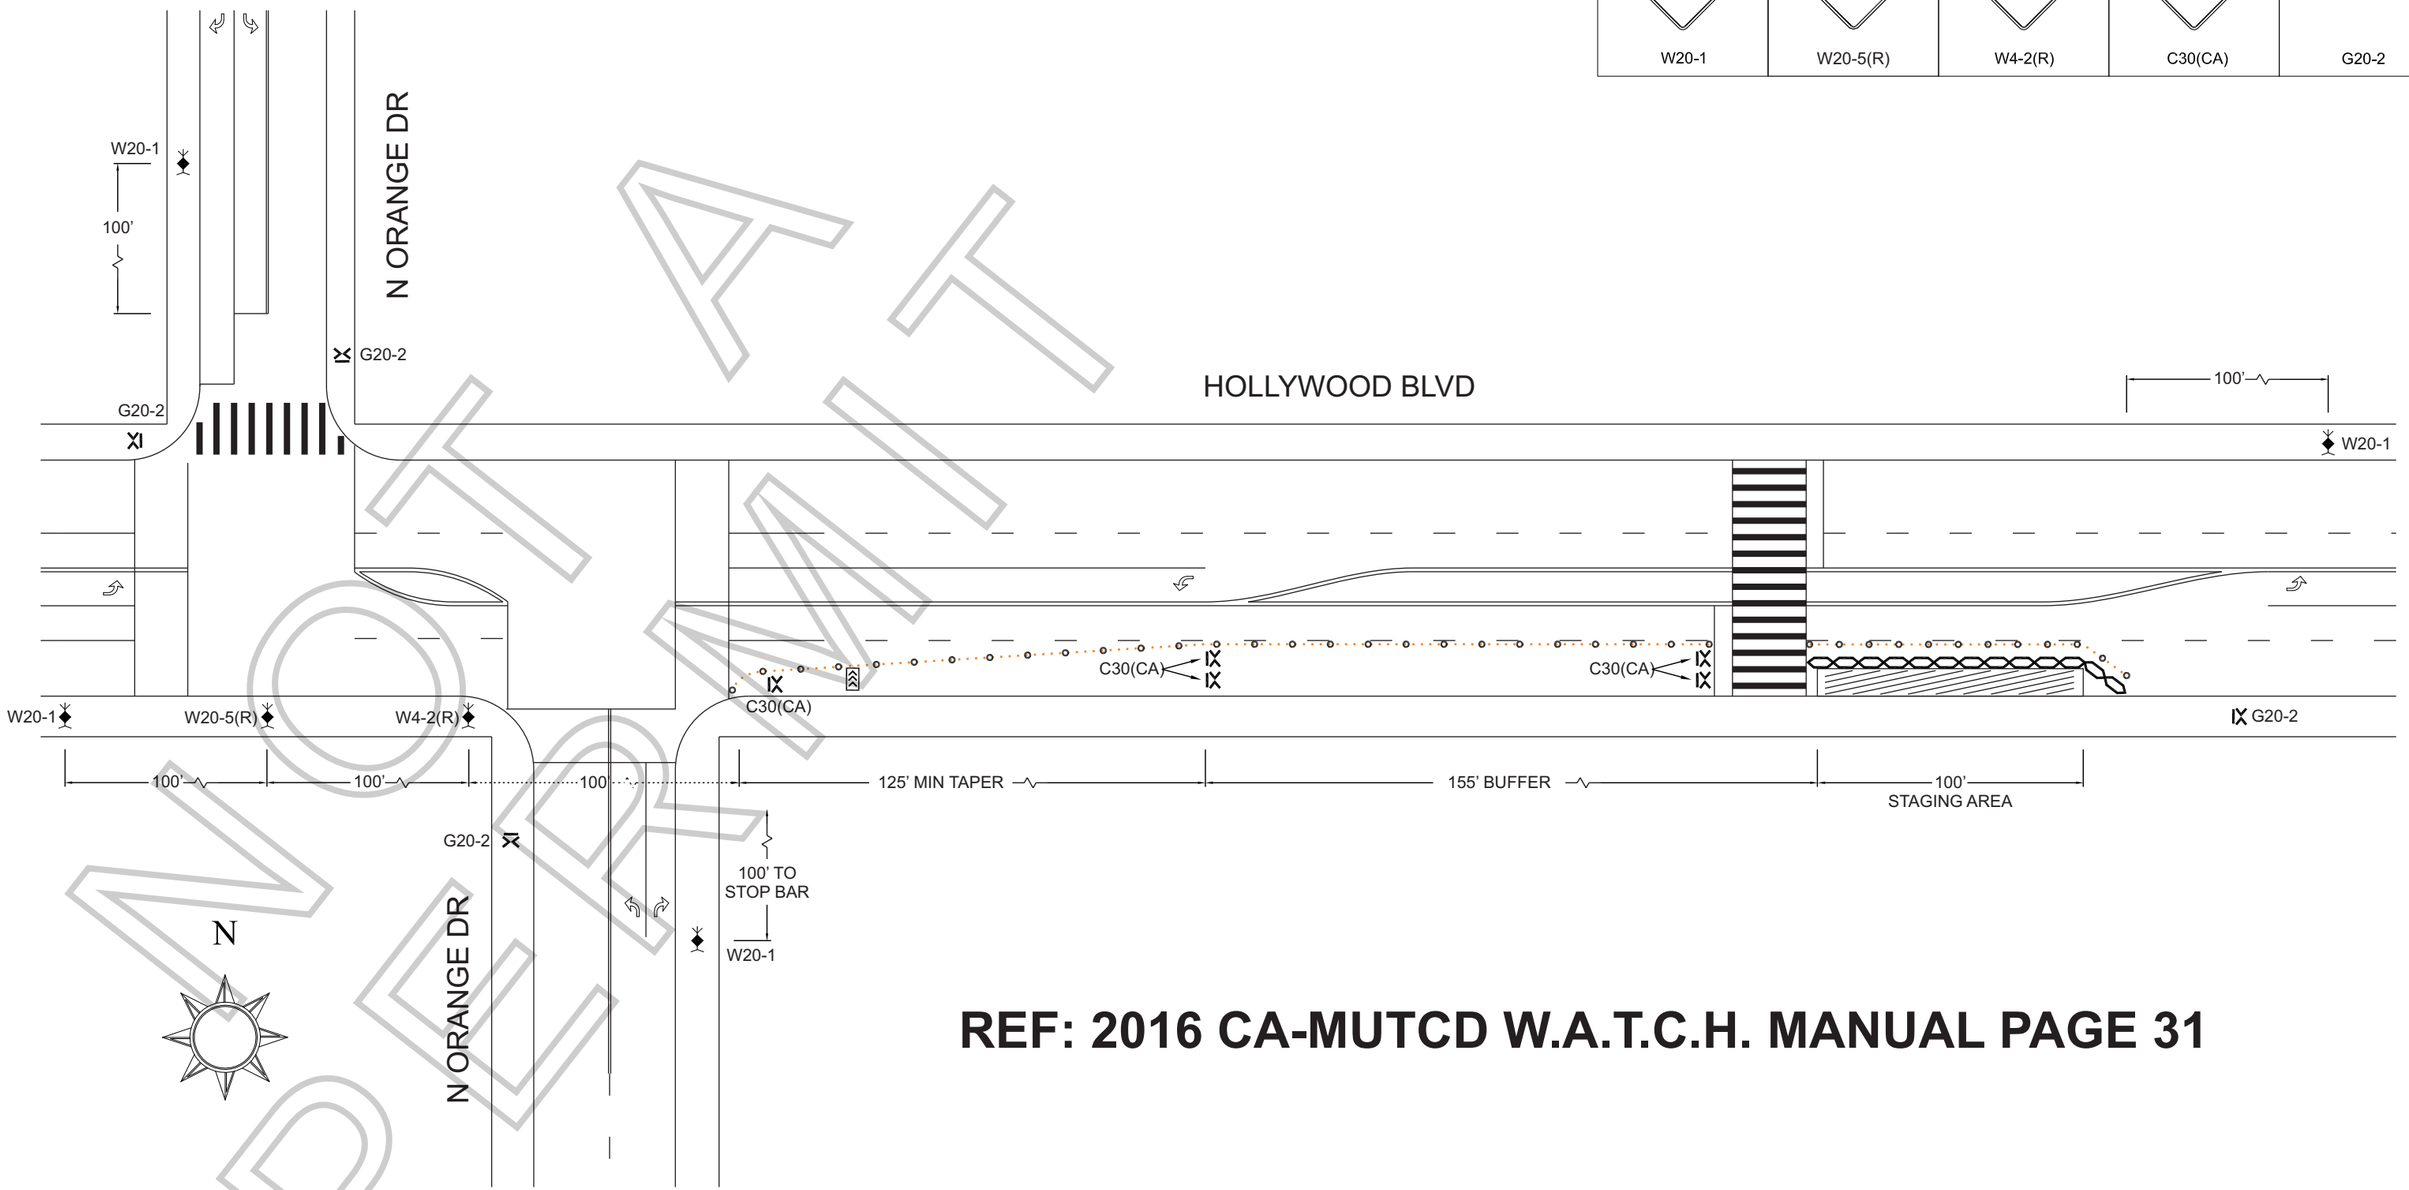

REF: 2016 CA-MUTCD W.A.T.C.H. MANUAL PAGE 31

WATER-FILLED BARRICADE	
HIGH LEVEL WARNING DEVICE	FLASHING ARROW BOARD
TRAFFIC BARRICADE	WORK AREA / CLOSURE
TRAFFIC BARRICADE WITH SIGN	FLAGGER / T.C.O.
TRAFFIC CONE / DELINEATOR	DELINEATION CENTERLINE
DELINEATION-MOUNTED SIGN	TRAFFIC CONTROL SIGN

GENERAL NOTES:

1. ALL SIGNS, DELINEATORS, BARRICADES, AND OTHER TRAFFIC CONTROL DEVICES AND THEIR INSTALLATION SHALL CONFORM TO THE CURRENT EDITION OF THE CALIFORNIA M.U.T.C.D.
2. THE CONTRACTOR SHALL NOTIFY ANY AFFECTED TRANSIT SERVICES AT LEAST THREE WORKING DAYS PRIOR TO CONSTRUCTION ON ANY ROADWAY WHERE BUS SERVICE IS PROVIDED.
3. LOCAL AND EMERGENCY ACCESS SHALL BE MAINTAINED AT ALL TIMES.
4. THE CONTRACTOR SHALL CONTACT THE CITY FOR POSTING OF TEMPORARY NO PARKING SIGNS.

COMPANY / CUSTOMER: JIMMY KIMMEL LIVE

PROJECT NAME / ADDRESS: 6840 HOLLYWOOD BLVD

DATE AND TIME OF PROJECT: AS PER PERMIT

PREPARED BY: ALEXANDER TANNER | SCALE: N.T.S. | SHEET NUMBER: 1 OF 1

PLANS PREPARED BY:
RIGHT OF WAY, INC.
150 EAST ARROW HWY
SAN DIMAS, CA 91773
P 626.930.9292
F 626.930.9220
C-31 NO. 792675
www.rowtrafficcontrol.com

NOT A PERMIT